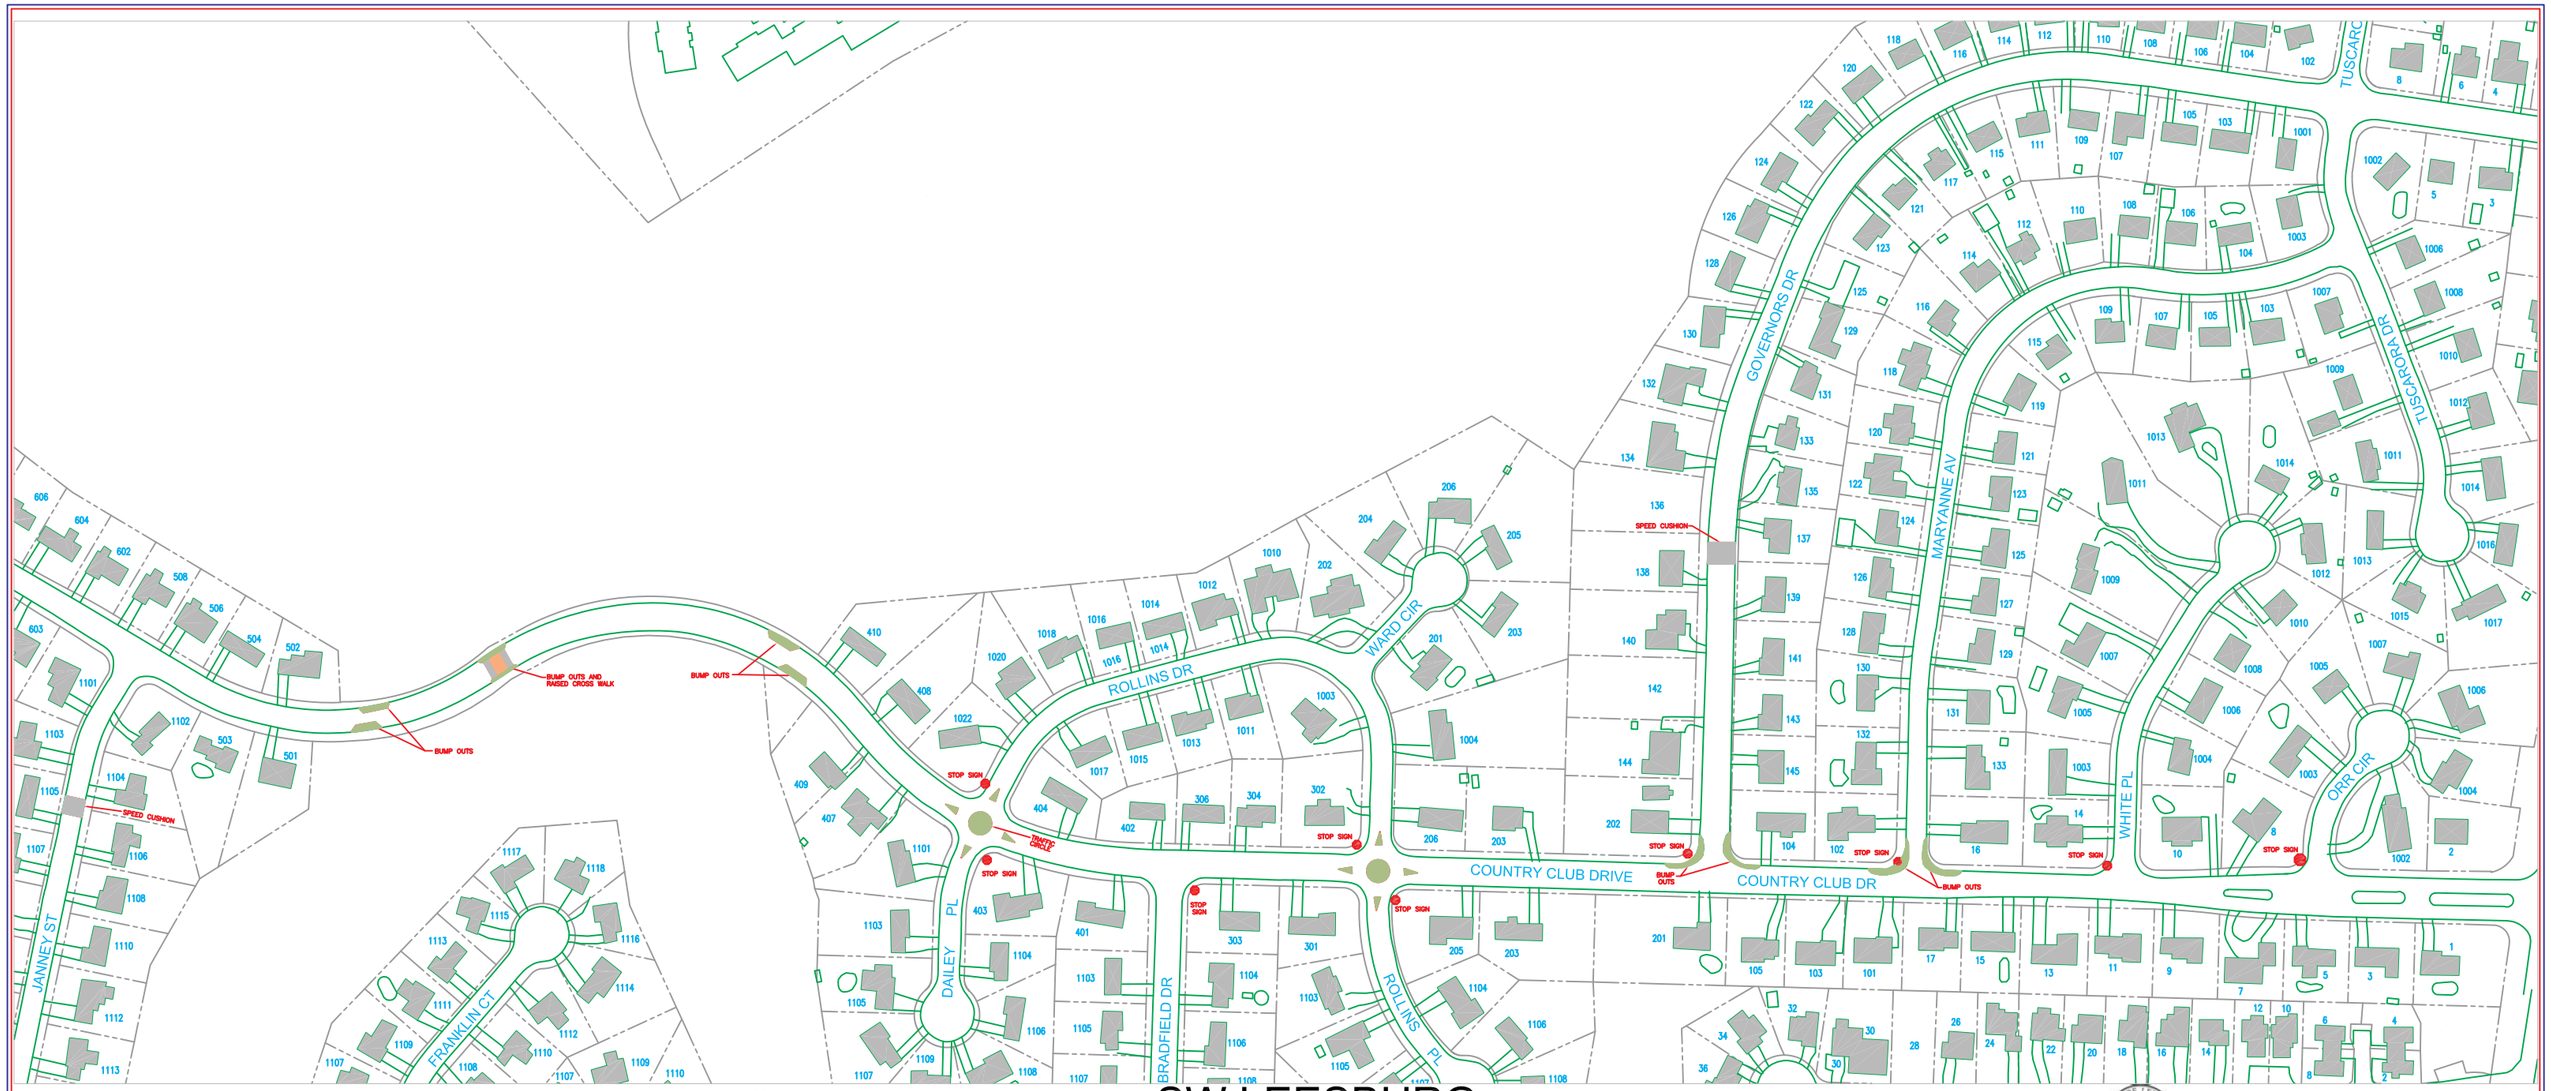

COUNTRY CLUB DRIVE

NORTH

SW LEESBURG TRAFFIC CALMING CONCEPT

June 2005

WRSA
WEITMAN, REQUARDT AND ASSOCIATES, L.L.P.
Engineers and Planners
10396 Judicial Drive Suite 200
Fairfax, Virginia

TOWN OF LEESBURG VIRGINIA

SCALE: 1"=50'

50 0 50 100 200 300