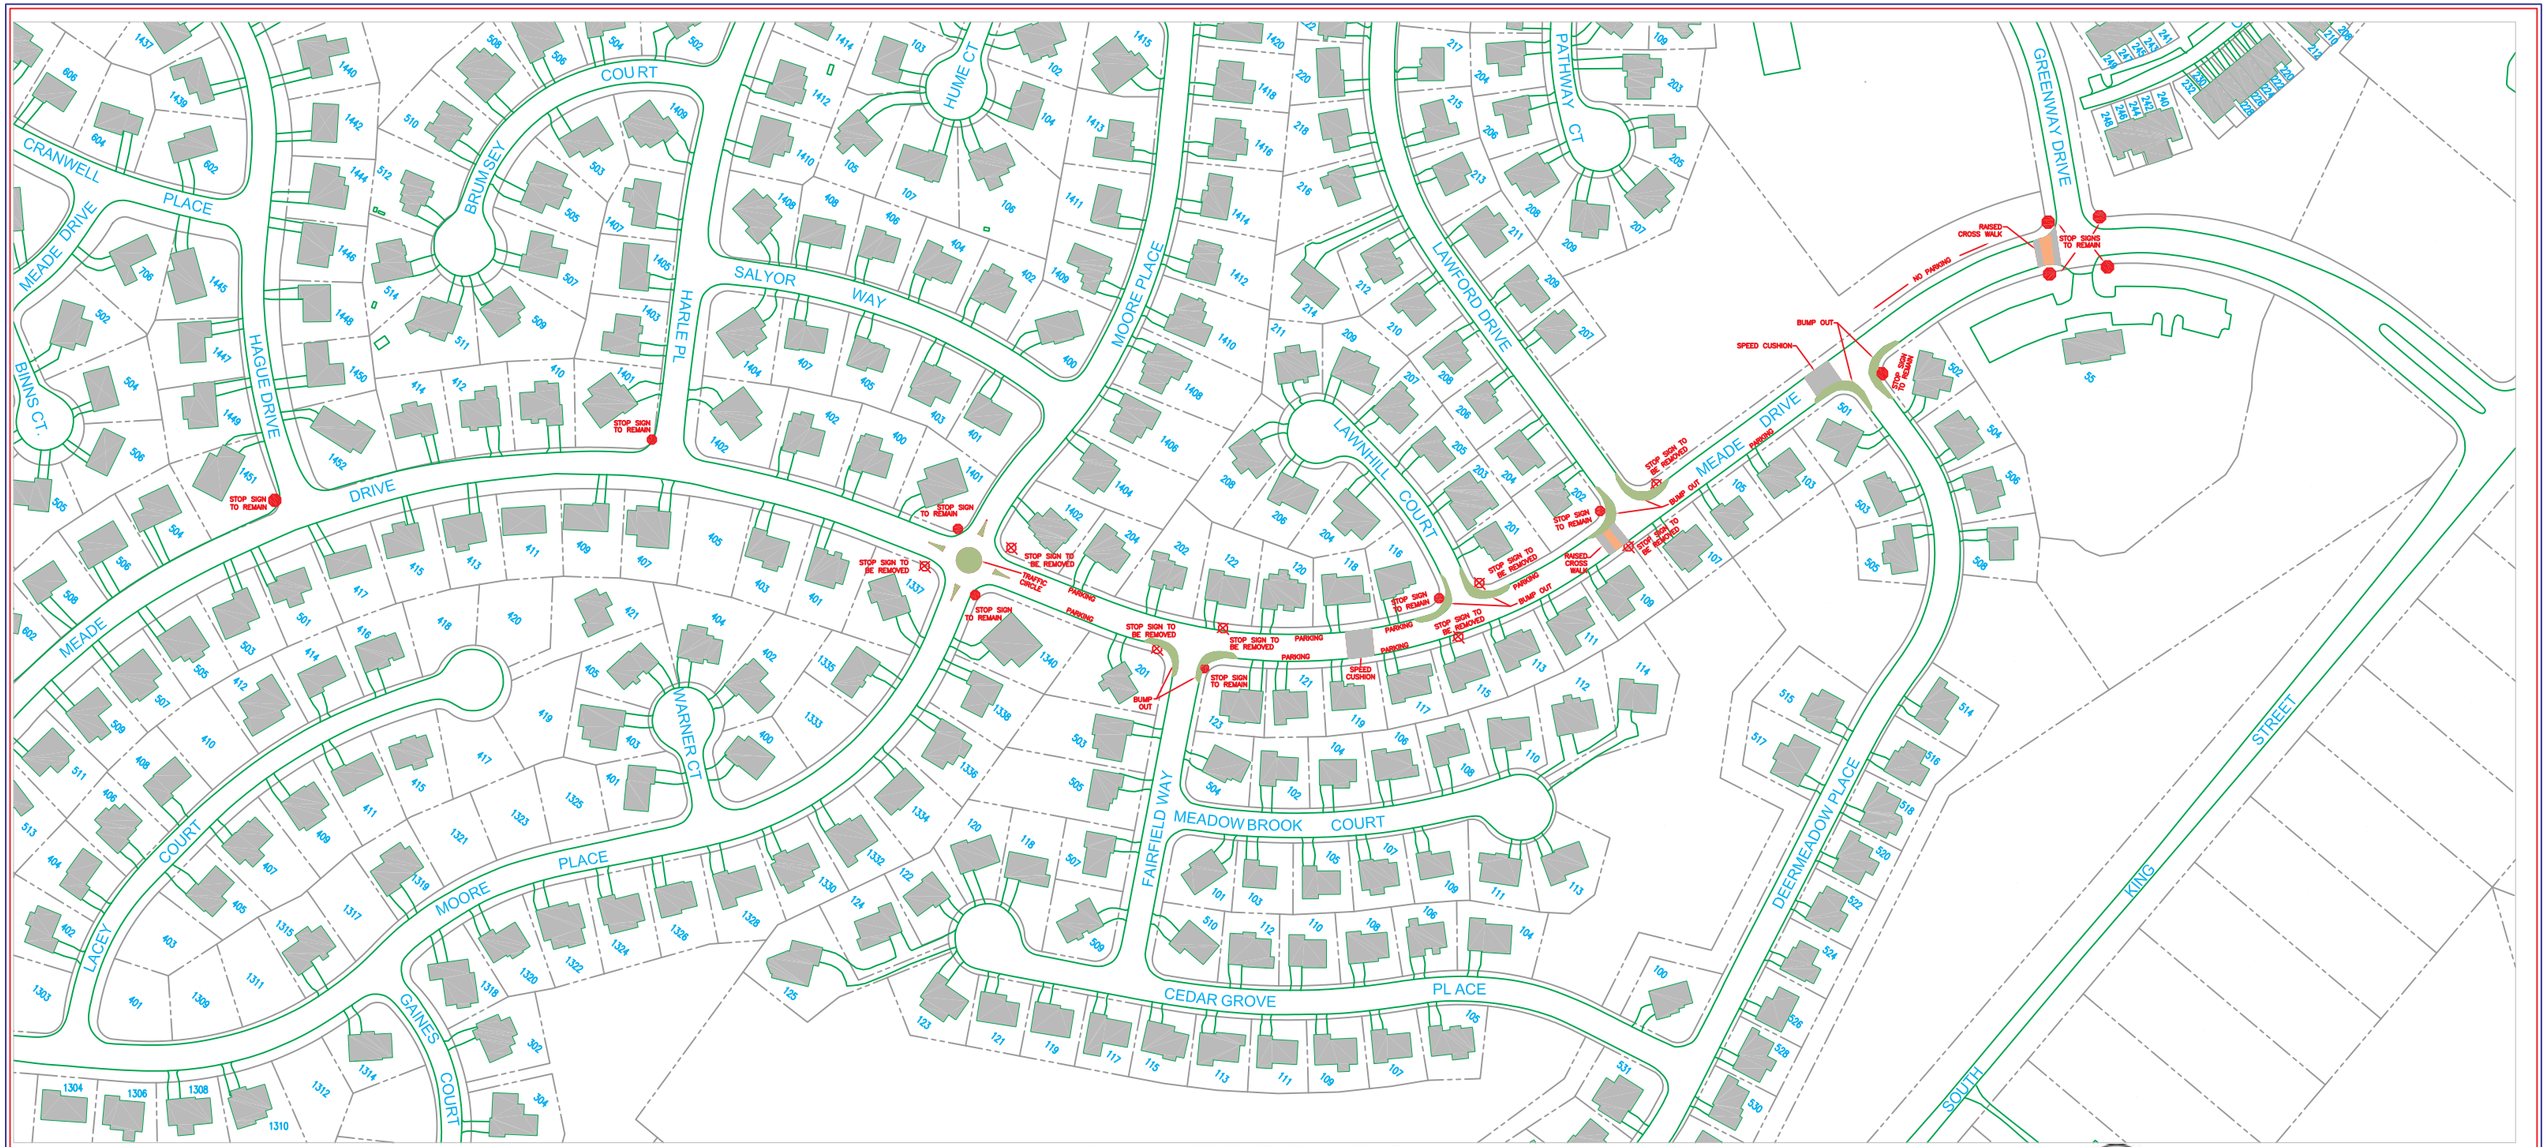

MEADE DRIVE

NORTH

SW LEESBURG
TRAFFIC CALMING CONCEPT

June 2005

WHITMAN, REQUARDT AND ASSOCIATES, L.L.P.
Engineers and Planners
10005 Judicial Drive Suite 200
Fairfax, Virginia

TOWN OF LEESBURG IN VIRGINIA

SCALE: 1"=50'

50 0 50 100 200 300