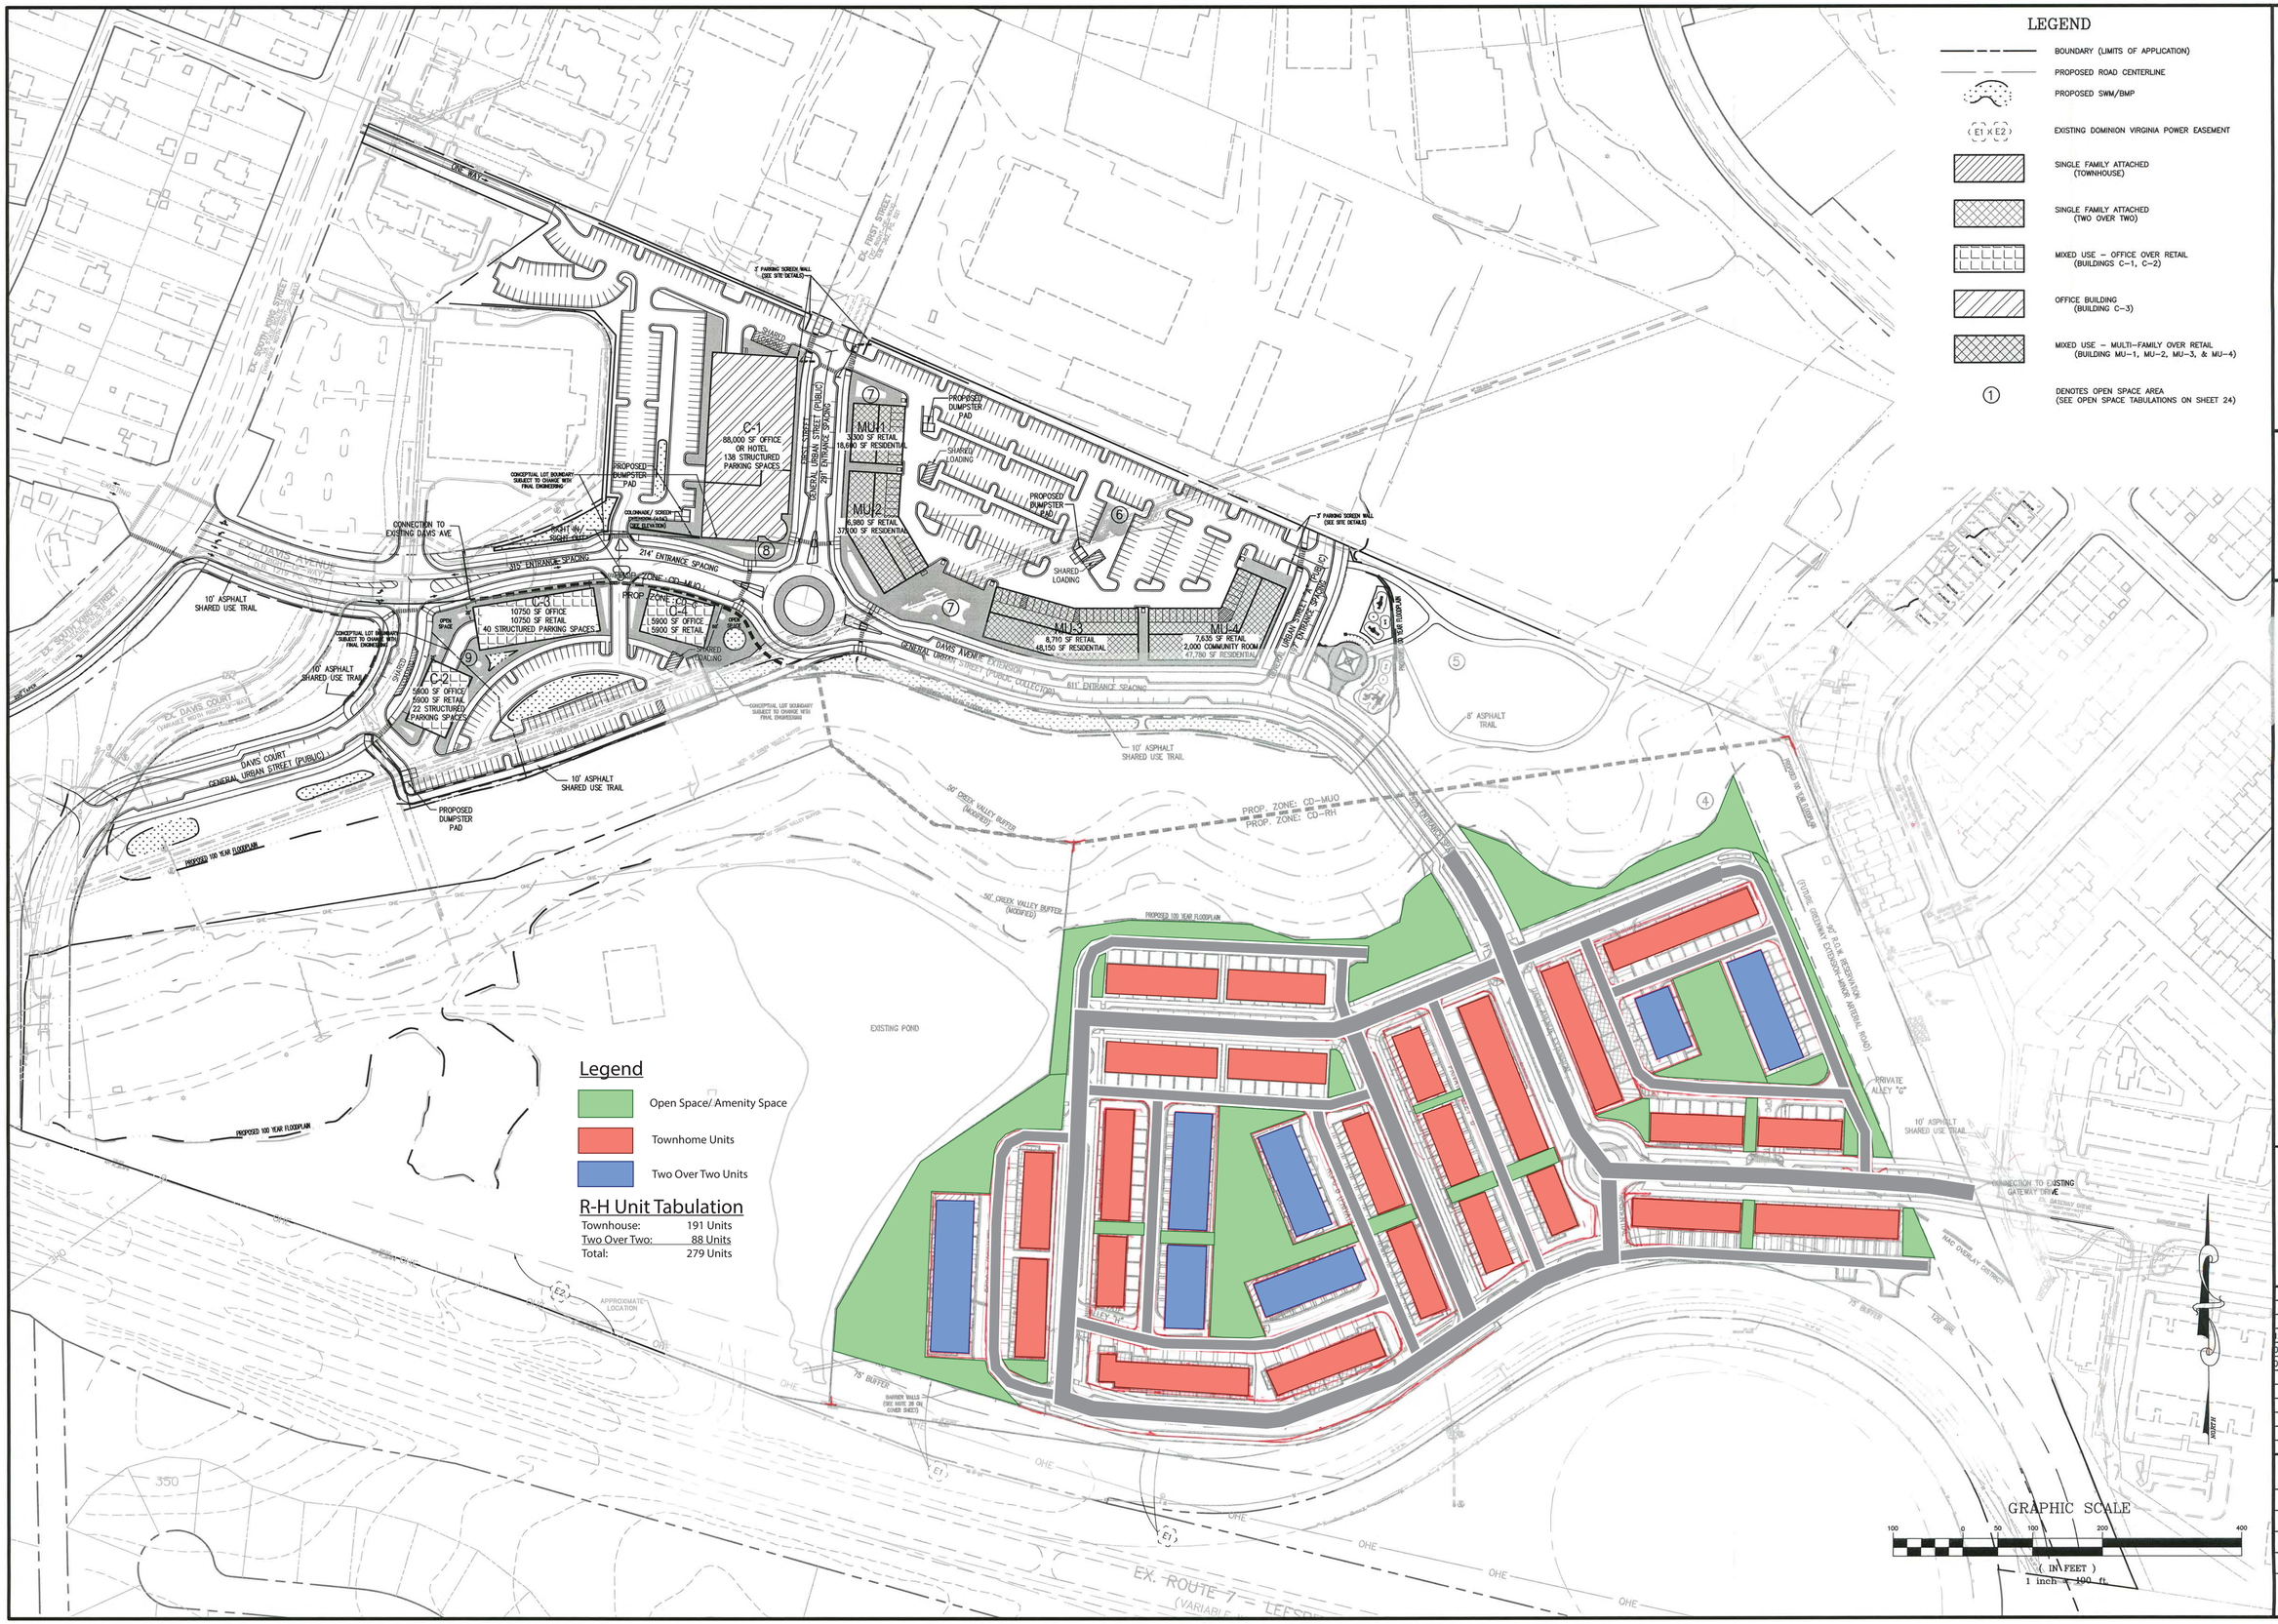

Bowman CONSULTING

Bowman Consulting Group, Ltd.
101 South Street, S. E.
Leesburg, Virginia 20175
Phone: (703) 443-2400
Fax: (703) 443-2425
www.bowmanconsulting.com
© Bowman Consulting Group, Ltd.

UPDATED PROPOSED CD-RH SKETCH

CRESCENT PARKE

ZONING MAP AMENDMENT

TOWN OF LEESBURG

LOUDOUN COUNTY, VIRGINIA

PLAN STATUS	
2/11/2014	PER CHECKLIST COMMENTS
9/17/2014	PER TOWN COMMENTS
12/23/2014	PER TOWN COMMENTS
04/17/2015	PER TOWN COMMENTS
08/28/2015	PER TOWN COMMENTS

DATE	DESCRIPTION	
BBR DESIGN	CIM DRAWN	CMM CHKD
SCALE	H: AS NOTED V:	
JOB No.	2616-06-001	
DATE	DEC. 23, 2013	
FILE No.	2616-D-ZP-001	

SHEET 2 OF 36

Cad file name: \\clyde\new_projects\002616 – leesburg crossroads – mrec\002616-06-001 (pln) – leesburg crossroads rezoning\Planning\Rezoning\Sheet2616– Concept Plan.dwg